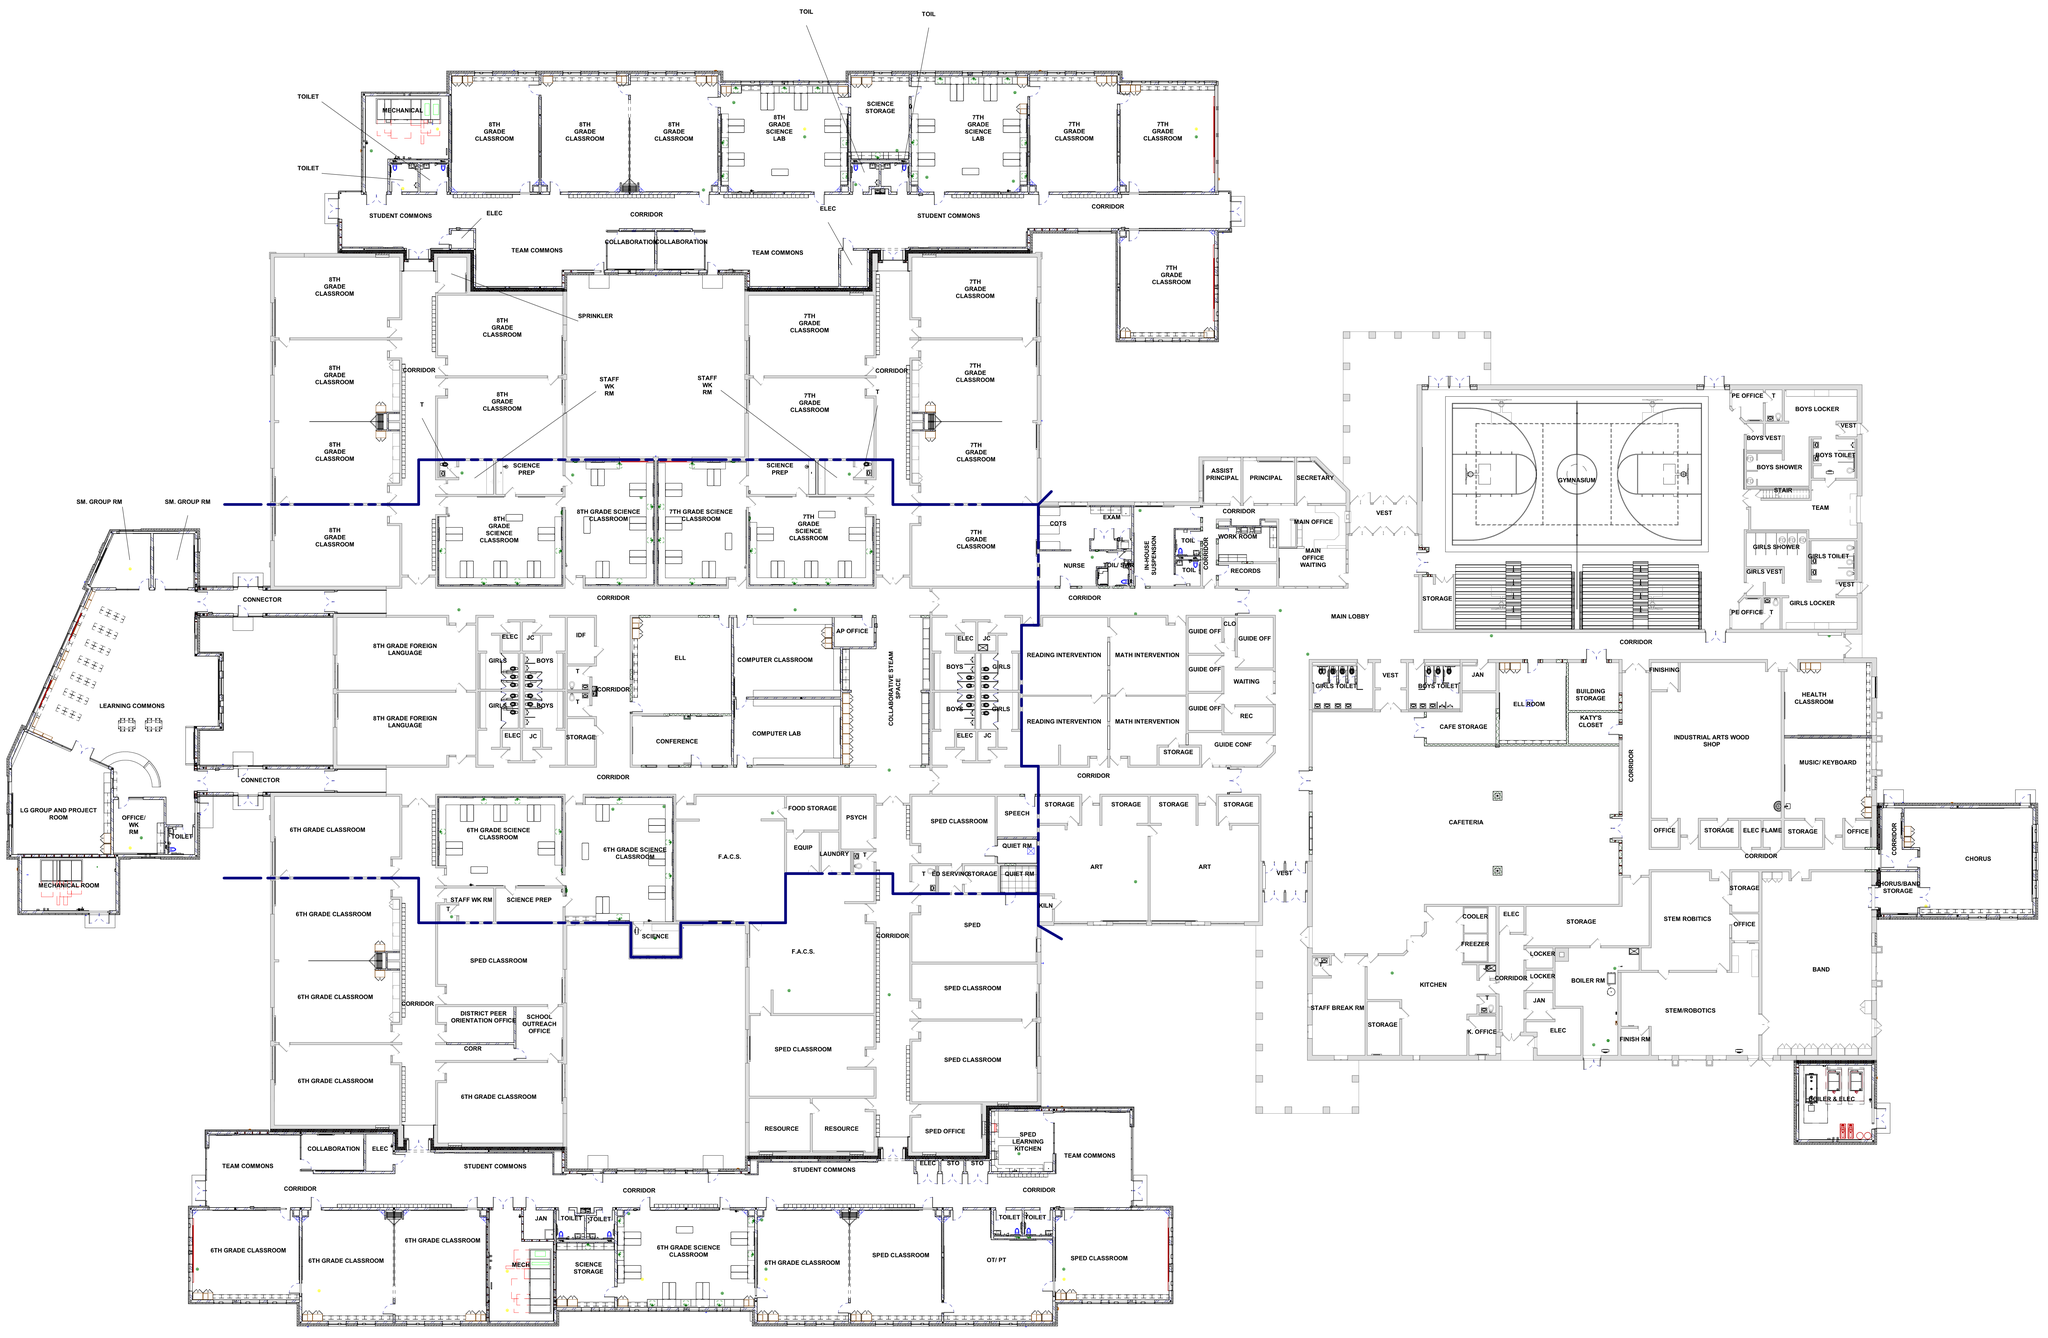

HARRIMAN

NASHUA SCHOOL DISTRICT
PENNICHUCK MIDDLE SCHOOL
ADDITIONS AND RENOVATIONS

FIRST FLOOR PLAN

04/07/21